NAME OF CLIENT:

FLOORPLAN CSIR

DATE OF DESIGN:

2012/02/08 02:14:41 PM

EXHIBITION:

ALL FRESH

VENUE OF EXHIBITION:

CSIR

NUMBER OF STAND:

....

SALES MANAGER:

ROBERT

DESIGNED BY:

MARIET

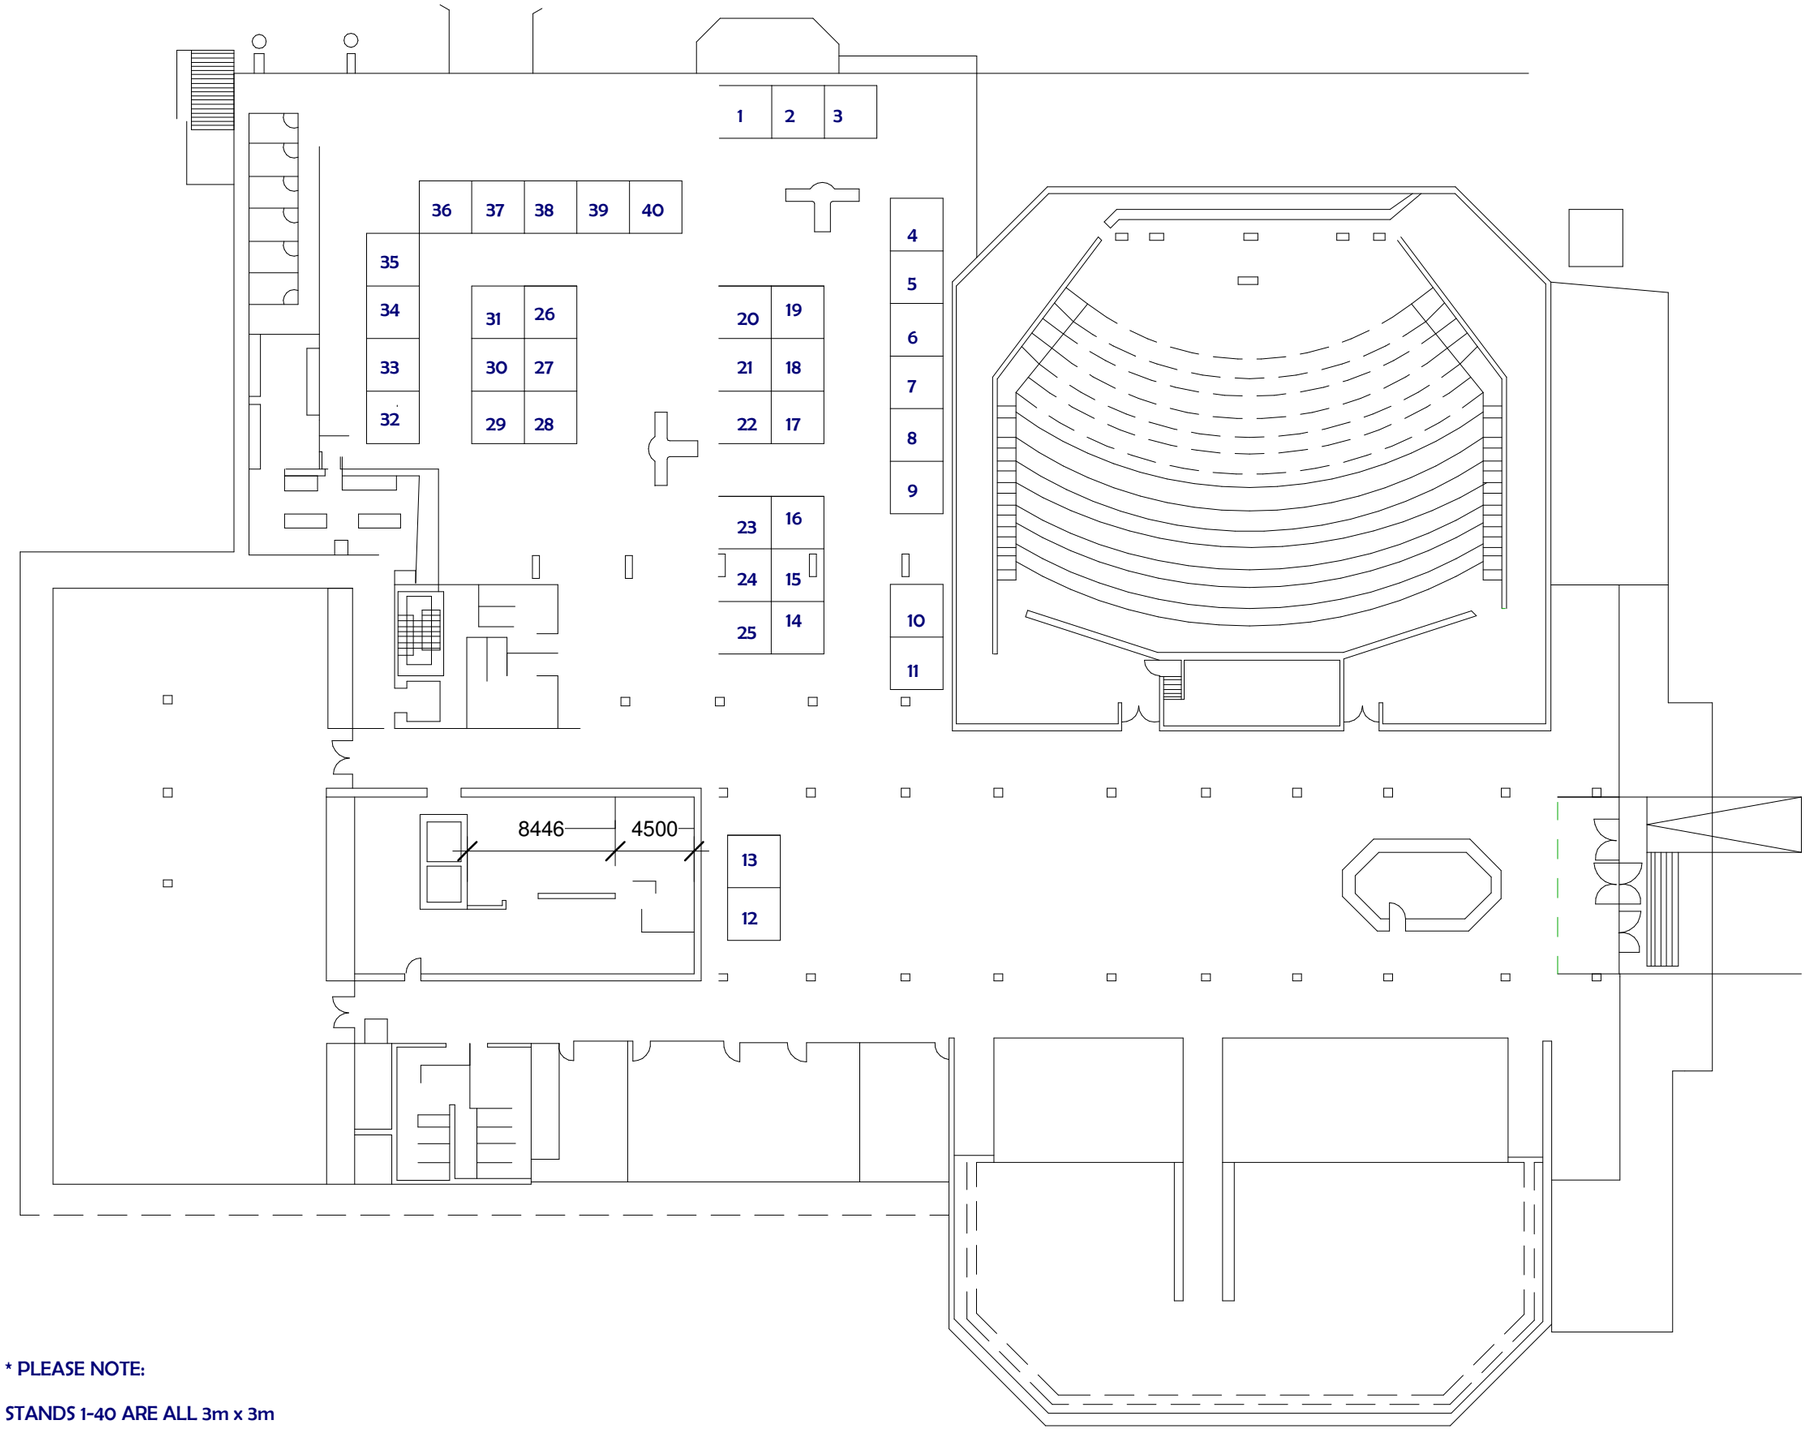

* PLEASE NOTE:

STANDS 1-40 ARE ALL 3m x 3m

COMPLETE EXHIBITIONS (PTY) LTD

1 TOP VIEW
1 : 350

copyright - complete exhibitions ▼ copyright - complete exhibitions ▼ copyright - complete exhibitions ▼ copyright - complete exhibitions ▼ copyright - complete exhibitions ▼ copyright - complete exhibitions ▼ copyright - complete exhibitions